FOR AUTOCAD DRAWING, PLEASE CONTACT Ms. KARISHMA SUTARIA
E-mail : karishma@vmsconsultants.com

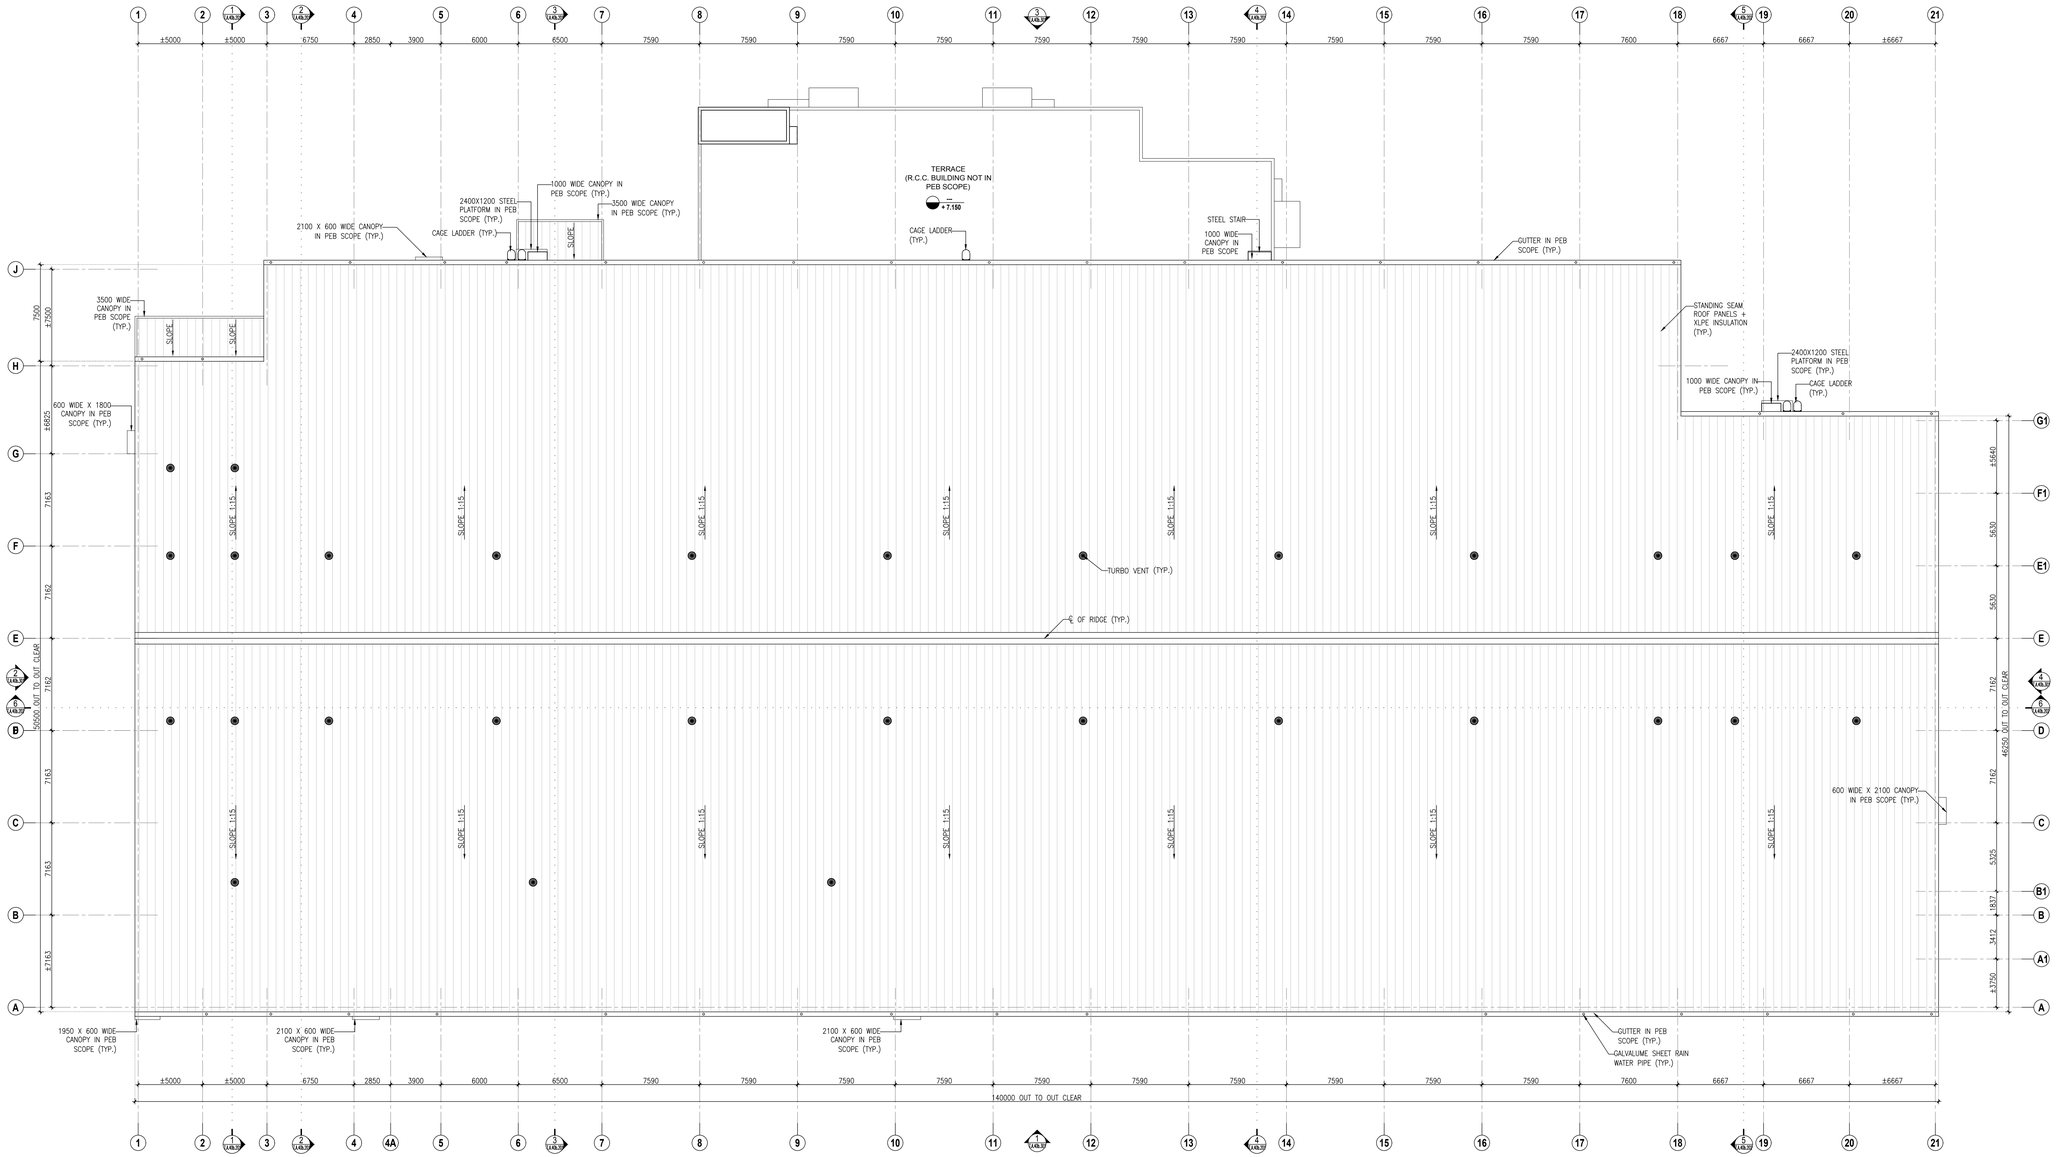

1 ROOF FLOOR PLAN
SCALE 1:200

THIS DRAWING & DESIGN IS THE SOLE PROPERTY OF VMS & SHALL NOT BE COPIED, TRACED OR REPRODUCED BY ANY MEANS WITHOUT PRIOR WRITTEN CONSENT OF THE FIRM.

GENERAL NOTES :

1. ALL THE DIMENSIONS ARE UNFINISHED DIMENSIONS.
2. ALL DIMENSIONS ARE IN MM AND LEVELS ARE IN MT, UNLESS OTHERWISE MENTIONED.
3. ALL THE DIMENSIONS SHALL BE READ & NOT TO BE MEASURED.
4. IN CASE OF ANY DISCREPANCY, BRING IT TO THE NOTICE OF THE ARCHITECT IMMEDIATELY.
5. DETAIL DRAWING PRECEDES THE GENERAL DRAWING

STANDARD DRAWING SYMBOLS:

+ FINISHED LEVEL
+ UNFINISHED LEVEL

SECTION SYMBOL
UPPER HALF INDICATES DIAGRAM NO. (NUMERICAL VALUE) IN DRAWING SHEET & LOWER HALF INDICATES DRAWING NO.

ELEVATION SYMBOL
UPPER HALF INDICATES DIAGRAM NO. IN DRAWING SHEET & LOWER HALF INDICATES DRAWING NO.

WINDOW SYMBOL
UPPER HALF INDICATES WINDOW NO. & LOWER HALF INDICATES DRAWING NO.

DOOR SYMBOL
UPPER HALF INDICATES DOOR NO. & LOWER HALF INDICATES DRAWING NO.

GRAPHIC LEGEND :

BRICK WALL CUT IN PLAN/SECTION.

RCC COLUMN CUT IN PLAN.

FOR TENDER

NO.	DATE	DESCRIPTION	DRAWN BY	CHECKED BY
R1	27-01-18	GENERALLY REVISED	PARESH	KINJAL

REVISION HISTORY

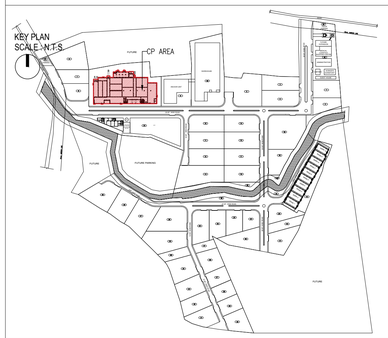

REFERENCE DRAWINGS :

01. ARCHITECTURAL :	-
02. STRUCTURAL :	-
03. HVAC :	-
04. ELECTRICAL :	-
05. UTILITIES :	-

ROOF PLAN

CP AREA

PMC
Technopak Advisors Pvt. Ltd. Gurgaon.

fanidhar®
MEGA FOOD PARK - AT MUDARDA, MEHSANA
khet se bazaar tak...

PROJECT NO.	SCALE :	DRAWN :	PARESH
2017	1:200	CHECKED:	PARESH
	DATE : 18-01-2018	APPROVED:	NITESH
		COORDINATION CHECKED:	NITESH

VMS ENGINEERING & DESIGN SERVICES (P) LTD.
CHITRAKOOT FLATS, BEHIND TIMES OF INDIA, OFF ASHRAM ROAD,
AHMEDABAD-380 009. PHONE: +91 (079) 2658-8829/4488, 40236236
FAX : +91 (079) 2658 3596 WWW.VMSCONSULTANTS.COM

SHEET SIZE	DRAWING NO.	TENDER	REVISION:
---	T.A.40b.102	T	R1