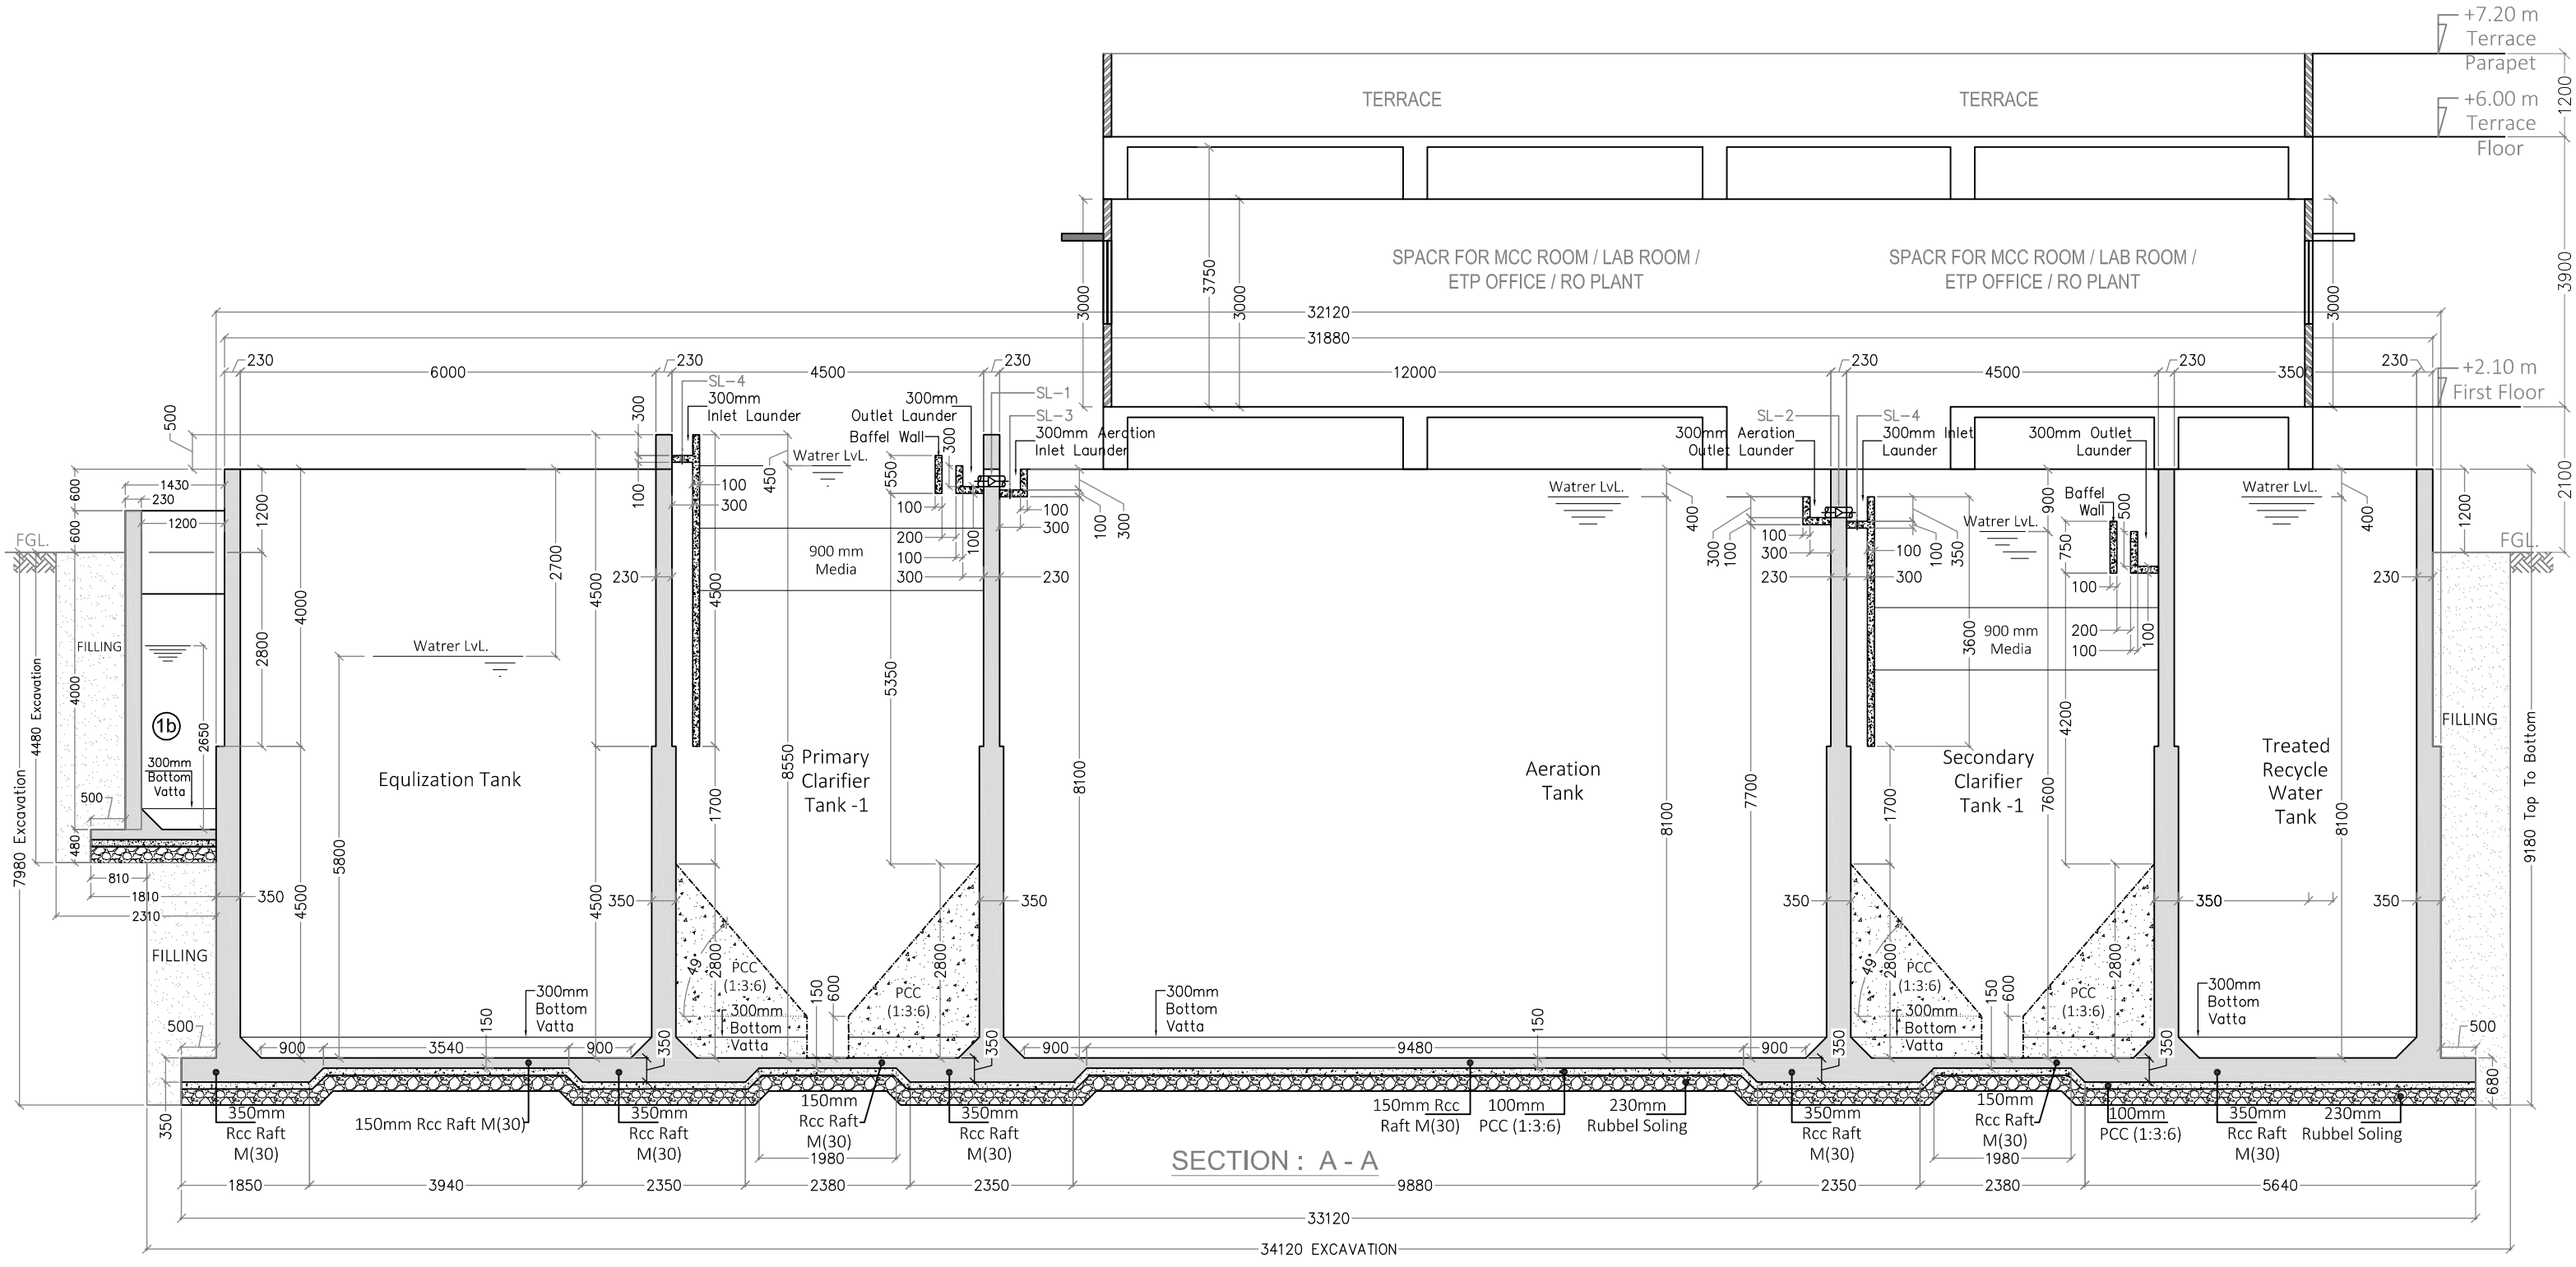
+7.20 m Terrace Parapet
+6.00 m Terrace Floor
+2.10 m First Floor
TERRACE
TERRACE
SPACR FOR MCC ROOM / LAB ROOM / ETP OFFICE / RO PLANT
SPACR FOR MCC ROOM / LAB ROOM / ETP OFFICE / RO PLANT
32120
31880
12000
6000
4500
4500
350
3900
2100
1200
FGL.
FILLING
Watrer LvL.
SL-4
300mm Inlet Launder
SL-1
SL-3
300mm Aeration Inlet Launder
300mm Outlet Launder
Baffel Wall
900 mm Media
SL-2
300mm Aeration Outlet Launder
SL-4
300mm Inlet Launder
300mm Outlet Launder
Baffel Wall
900 mm Media
1b
300mm Bottom Vatta
Equlization Tank
Primary Clarifier Tank -1
Aeration Tank
Secondary Clarifier Tank -1
Treated Recycle Water Tank
7980 Excavation
4480 Excavation
9180 Top To Bottom
PCC (1:3:6)
300mm Bottom Vatta
350mm Rcc Raft M(30)
150mm Rcc Raft M(30)
230mm Rubbel Soling
100mm PCC (1:3:6)
1850
3940
2350
2380
2350
9880
2350
2380
5640
33120
34120 EXCAVATION

SECTION : A - A