THIS DRAWING & DESIGN IS THE SOLE PROPERTY OF VMS & SHALL NOT BE COPIED, TRACED OR REPRODUCED BY ANY MEANS WITHOUT PRIOR WRITTEN CONSENT OF THE FIRM.

GENERAL NOTES :

1. ALL DIMENSIONS ARE IN MM AND LEVELS ARE IN MT. UNLESS OTHERWISE MENTIONED.
2. ALL THE DIMENSIONS SHALL BE READ & NOT TO BE MEASURED.
3. IN CASE OF ANY DISCREPANCY, BRING IT TO THE NOTICE OF THE ARCHITECT IMMEDIATELY.

LEGENDS:

SR.NO.	SYMBOL	LEGEND	DESCRIPTION
01		–	OVERHEAD FIRE HYDRANT PIPE
02		IH	INTERNAL HYDRANT WITH HOSE REEL & HOSE BOX
03		IH	INTERNAL HYDRANT
04		IHB	INTERNAL HOSE BOX
05		–	15Mtr. RUBBER HOSE
06		HR	HOSE REEL
07		BV	SCREWED BALL VALVE
08		BFV	BUTTERFLY VALVE
09		ARV	AIR RELEASE VALVE

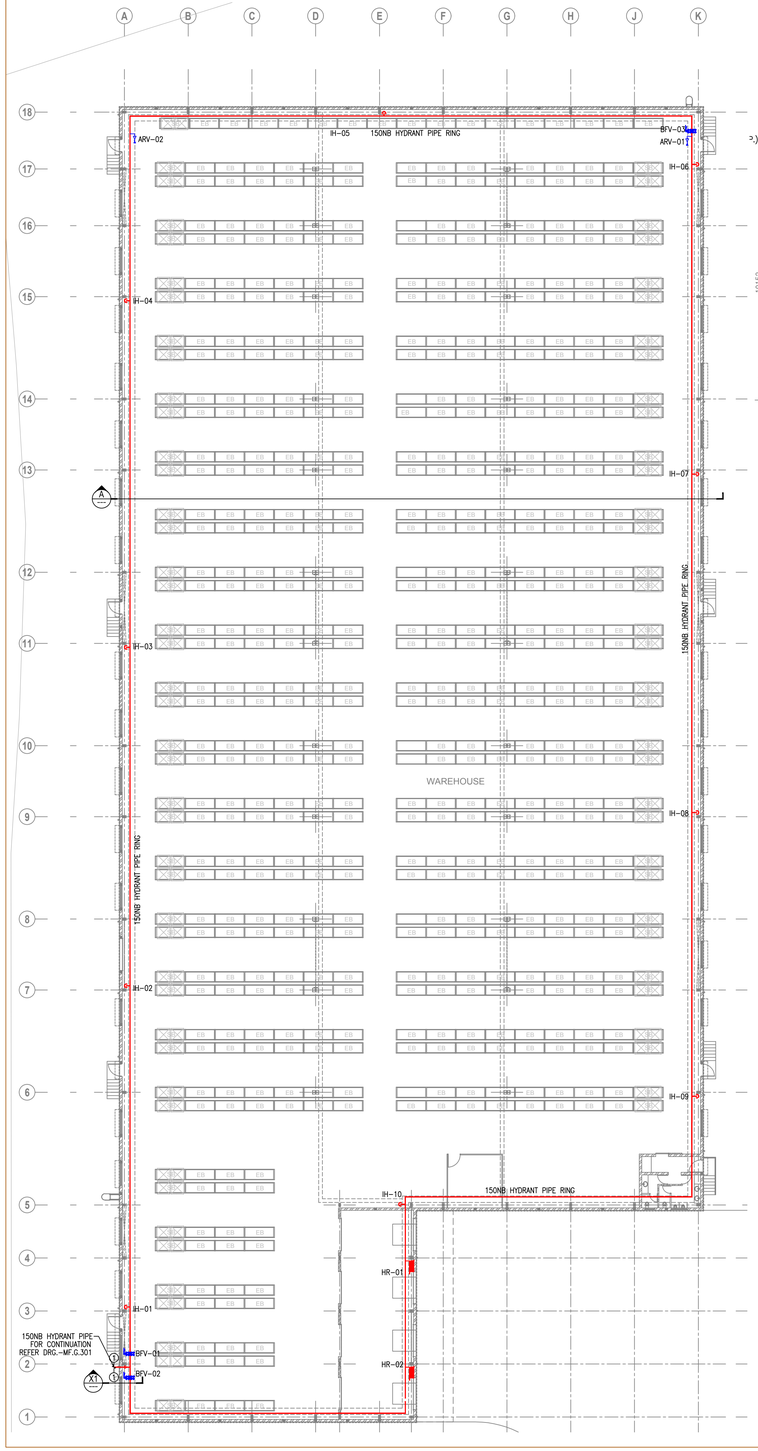

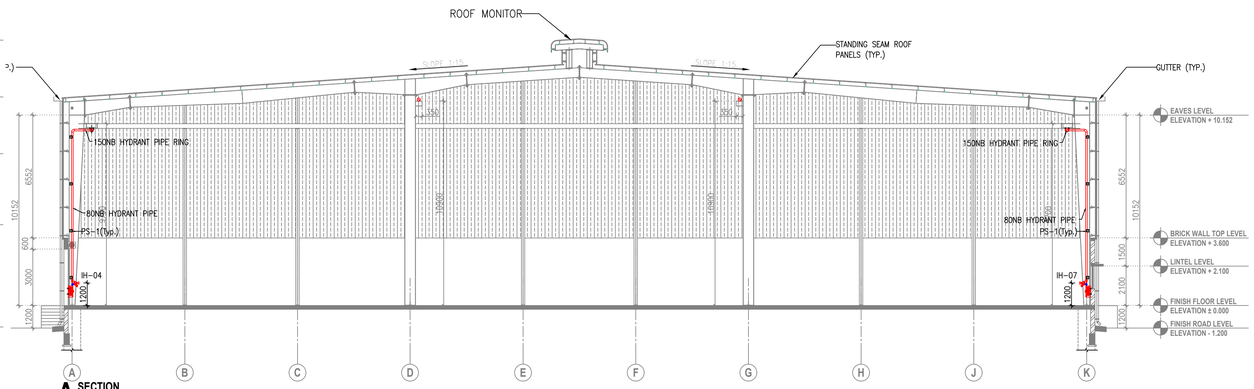

A SECTION
SCALE 1:150

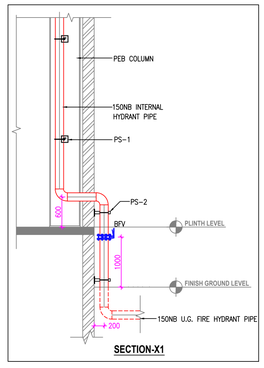

SECTION-X1

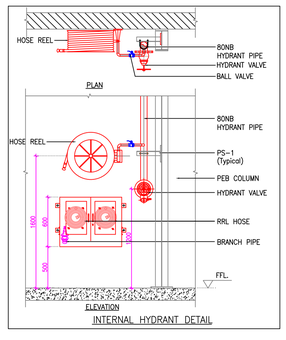

INTERNAL HYDRANT DETAIL

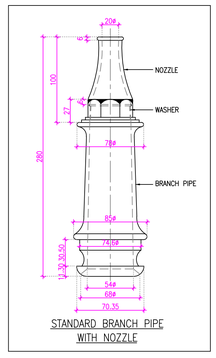

STANDARD BRANCH PIPE WITH NOZZLE

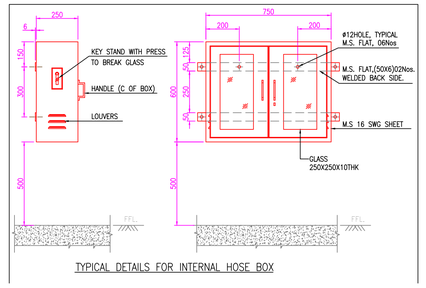

TYPICAL DETAILS FOR INTERNAL HOSE BOX

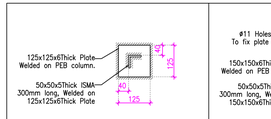

(PS-1)
TYPICAL VERTICAL PIPE SUPPORT DETAIL

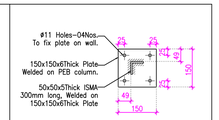

(PS-2)
TYPICAL VERTICAL PIPE SUPPORT DETAIL

NO.	DATE	DESCRIPTION	DRAWN BY	CHECKED BY
R0	03-06-19	ISSUED FOR TENDER	KRUNAL	VIGNESH

REVISION HISTORY

KEY PLAN
SCALE : N.T.S.

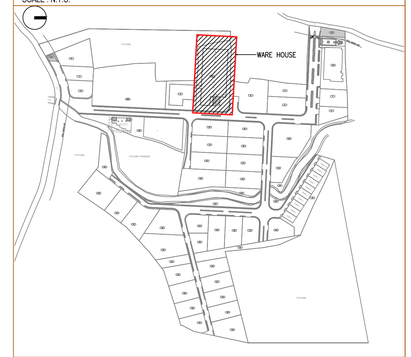

REFERENCE DRAWINGS :	
01. ARCHITECTURAL :	-
02. STRUCTURAL :	-
03. HVAC :	-
04. ELECTRICAL :	-
05. UTILITIES :	-

INTERNAL FIRE HYDRANT LAYOUT

WAREHOUSE

PMC
Technopak Advisors Pvt. Ltd.
Gurgaon.

fanidhar® MEGA FOOD PARK – AT MUDARDA, MEHSANA
khet se bazaar tak...

PROJECT NO.	SCALE :	DRAWN :	KRUNAL
2017	1 : 250	CHECKED:	VIGNESH
	DATE : 03-06-2019	APPROVED:	NANCY
		COORDINATION CHECKED:	NITESH

VMS ENGINEERING & DESIGN SERVICES (P) LTD.
CHITRAKOOT FLATS, BEHIND TIMES OF INDIA, OFF ASHRAM ROAD,
AHMEDABAD-380 009. PHONE: +91 (079) 2658-8829/4488, 40236236
FAX : +91 (079) 2658 3596 WWW.VMSCONSULTANTS.COM

SHEET SIZE	DRAWING NO.	TENDER	REVISION:
600x 1000	MF.40.302	T	R0